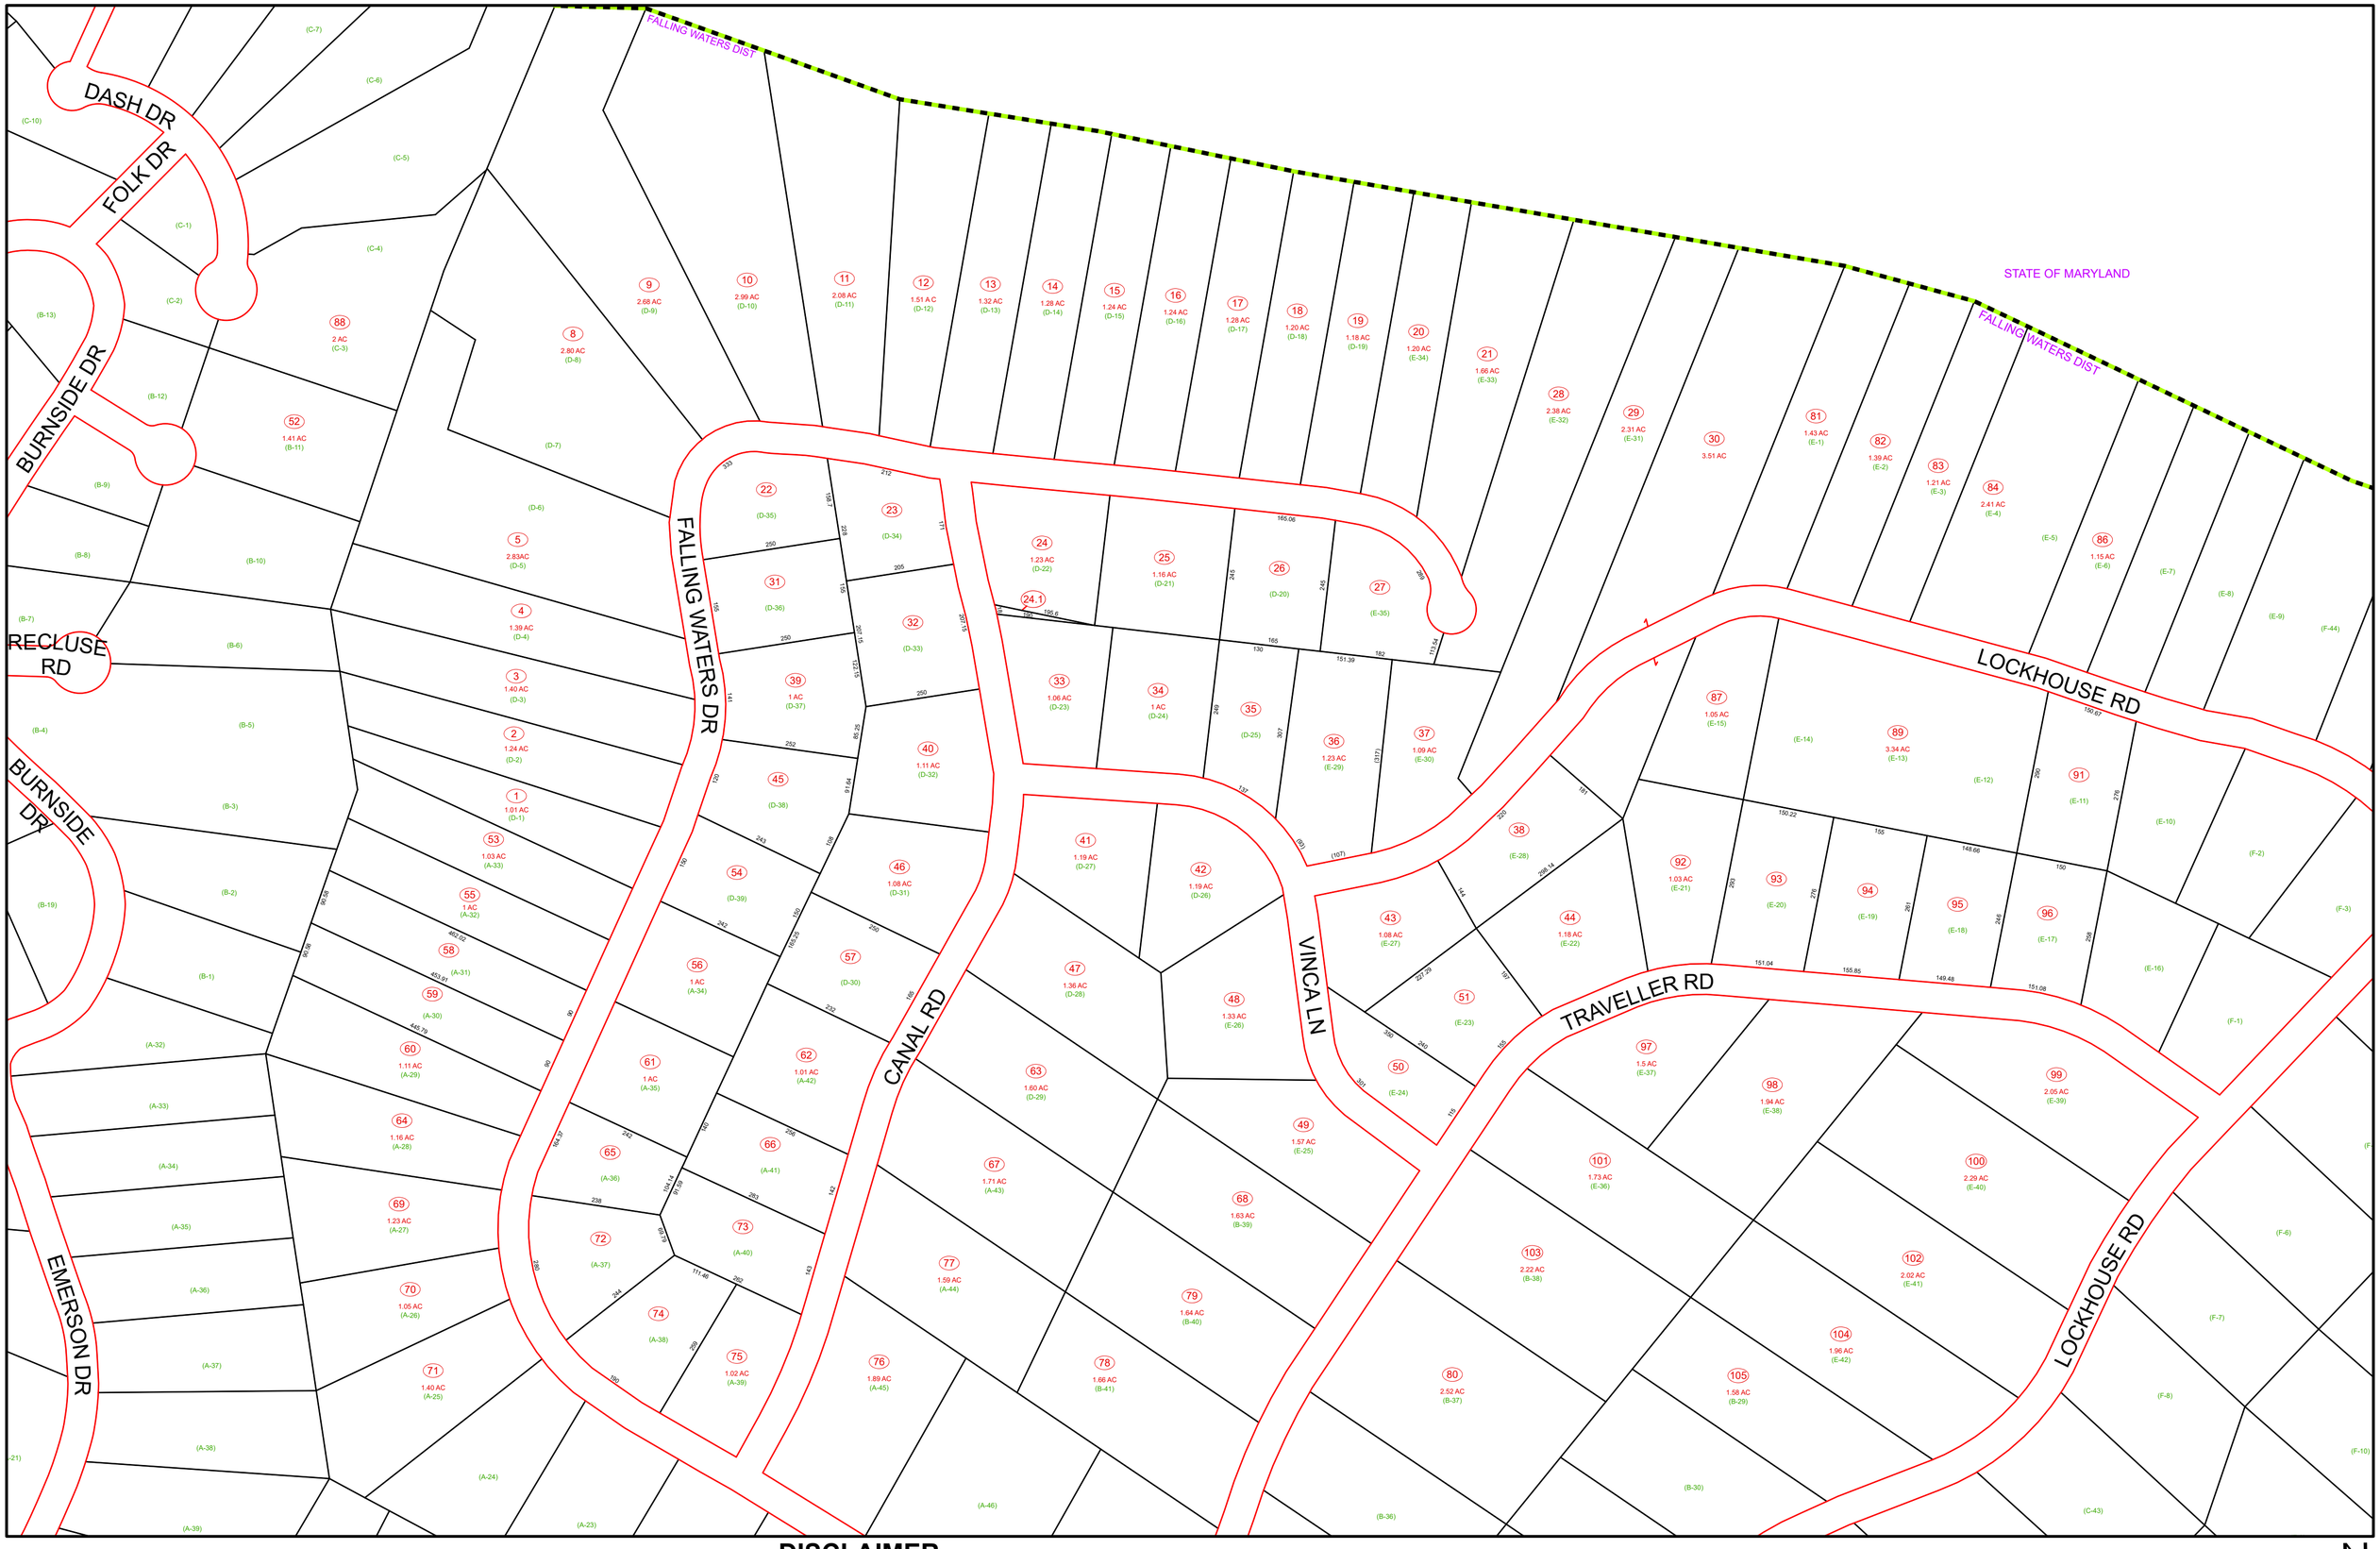

LEGEND

(15) Lot Number

123 Parcel Number

12 Block Number

45 / 7 State Road Number

Property Line

Right-of-Way

Original Property Line

Easement

District Line

County Line

Water

Corporation Line

DISCLAIMER

The tax map was compiled for purposes of taxation from available record evidence and has not been field verified. This map is not a valid survey plat and the data on this map does not imply any official status to such data. The State of West Virginia and county assessor's office assume no liability that might result from the use of this map. Use of this map does not substitute for appropriate and proper title research.

RESTRICTION

All tax maps created under the provisions of reappraisal legislation are the property of the Berkeley County Assessor and the reproduction, copying, distribution or sale of such tax maps or any copies thereof without written permission of the Berkeley County Assessor is prohibited by law.

COUNTY OF BERKELEY

STATE OF WEST VIRGINIA

Office of Assessor

For Tax Purposes Only

KEY MAP

FW2A	FW2B	FW2
FW2C	FW02D	FW2E
FW6C	FW6A	FW6B

FW02D

Current to: 6/24/2025

Print Date: 6/24/2025

Map Tax Year: 2025

Scale: 1:1,980

N